QTY.	MARK	DESCRIPTION	LENGTH	REMARKS
1	26-B310	W18X35	28'-10 1/8"	A992
2	2-p6	FL3/8"X5 3/4"	0'-11 1/2"	A36

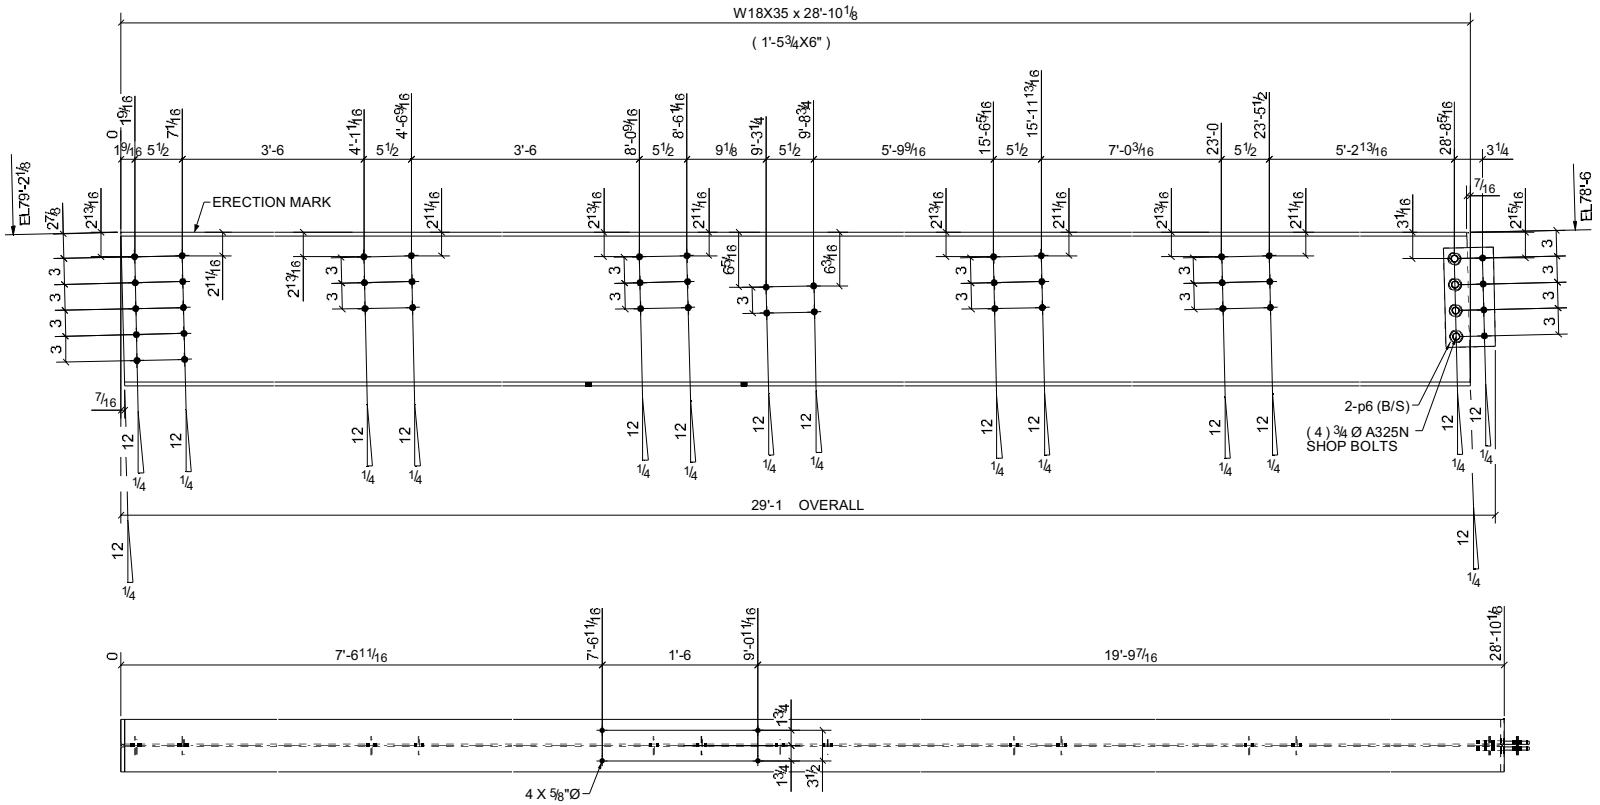

GRID LOCATION

26-B310	9/D.5-C

1 - BEAM MARKED AS - 26-B310 (PRELIM MARK -26-B310)

CAMBER =

W | 17 3/4 ×5/16"
F | 6" ×7/16"

E-DRG.REF. NO: 2-E6

NOTE *** IMPORTANT *** NOTE

U.S.A. WILL NOT ACCEPT CHARGES FOR LABOR, MATERIALS,

OR CORRECTIVE WORK UNLESS DULY AUTHORIZED